Blything Union Workhouse about 1900

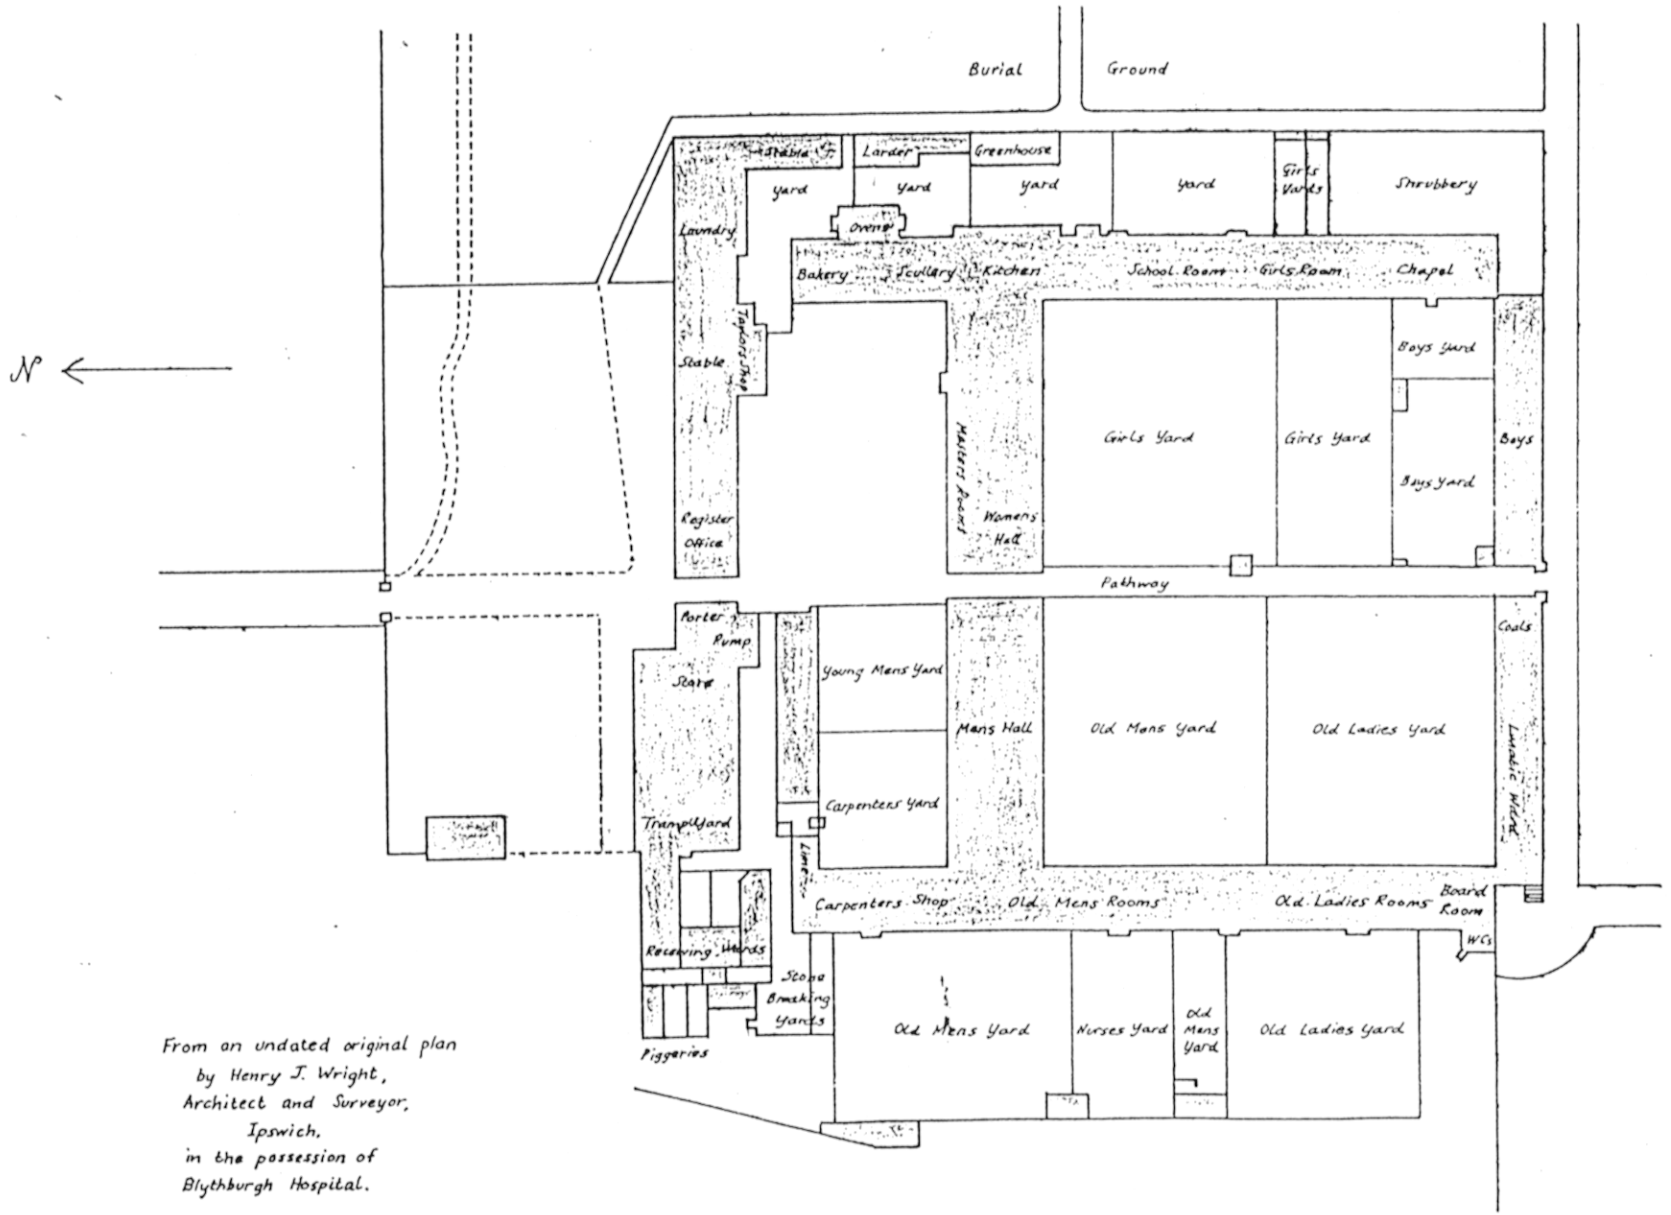

From an undated original plan by Henry J. Wright, Architect and Surveyor, Ipswich, in the possession of Blythburgh Hospital.

ALM 1992